GOLDENCLAD CASEMENT WINDOWS ELEVATIONS

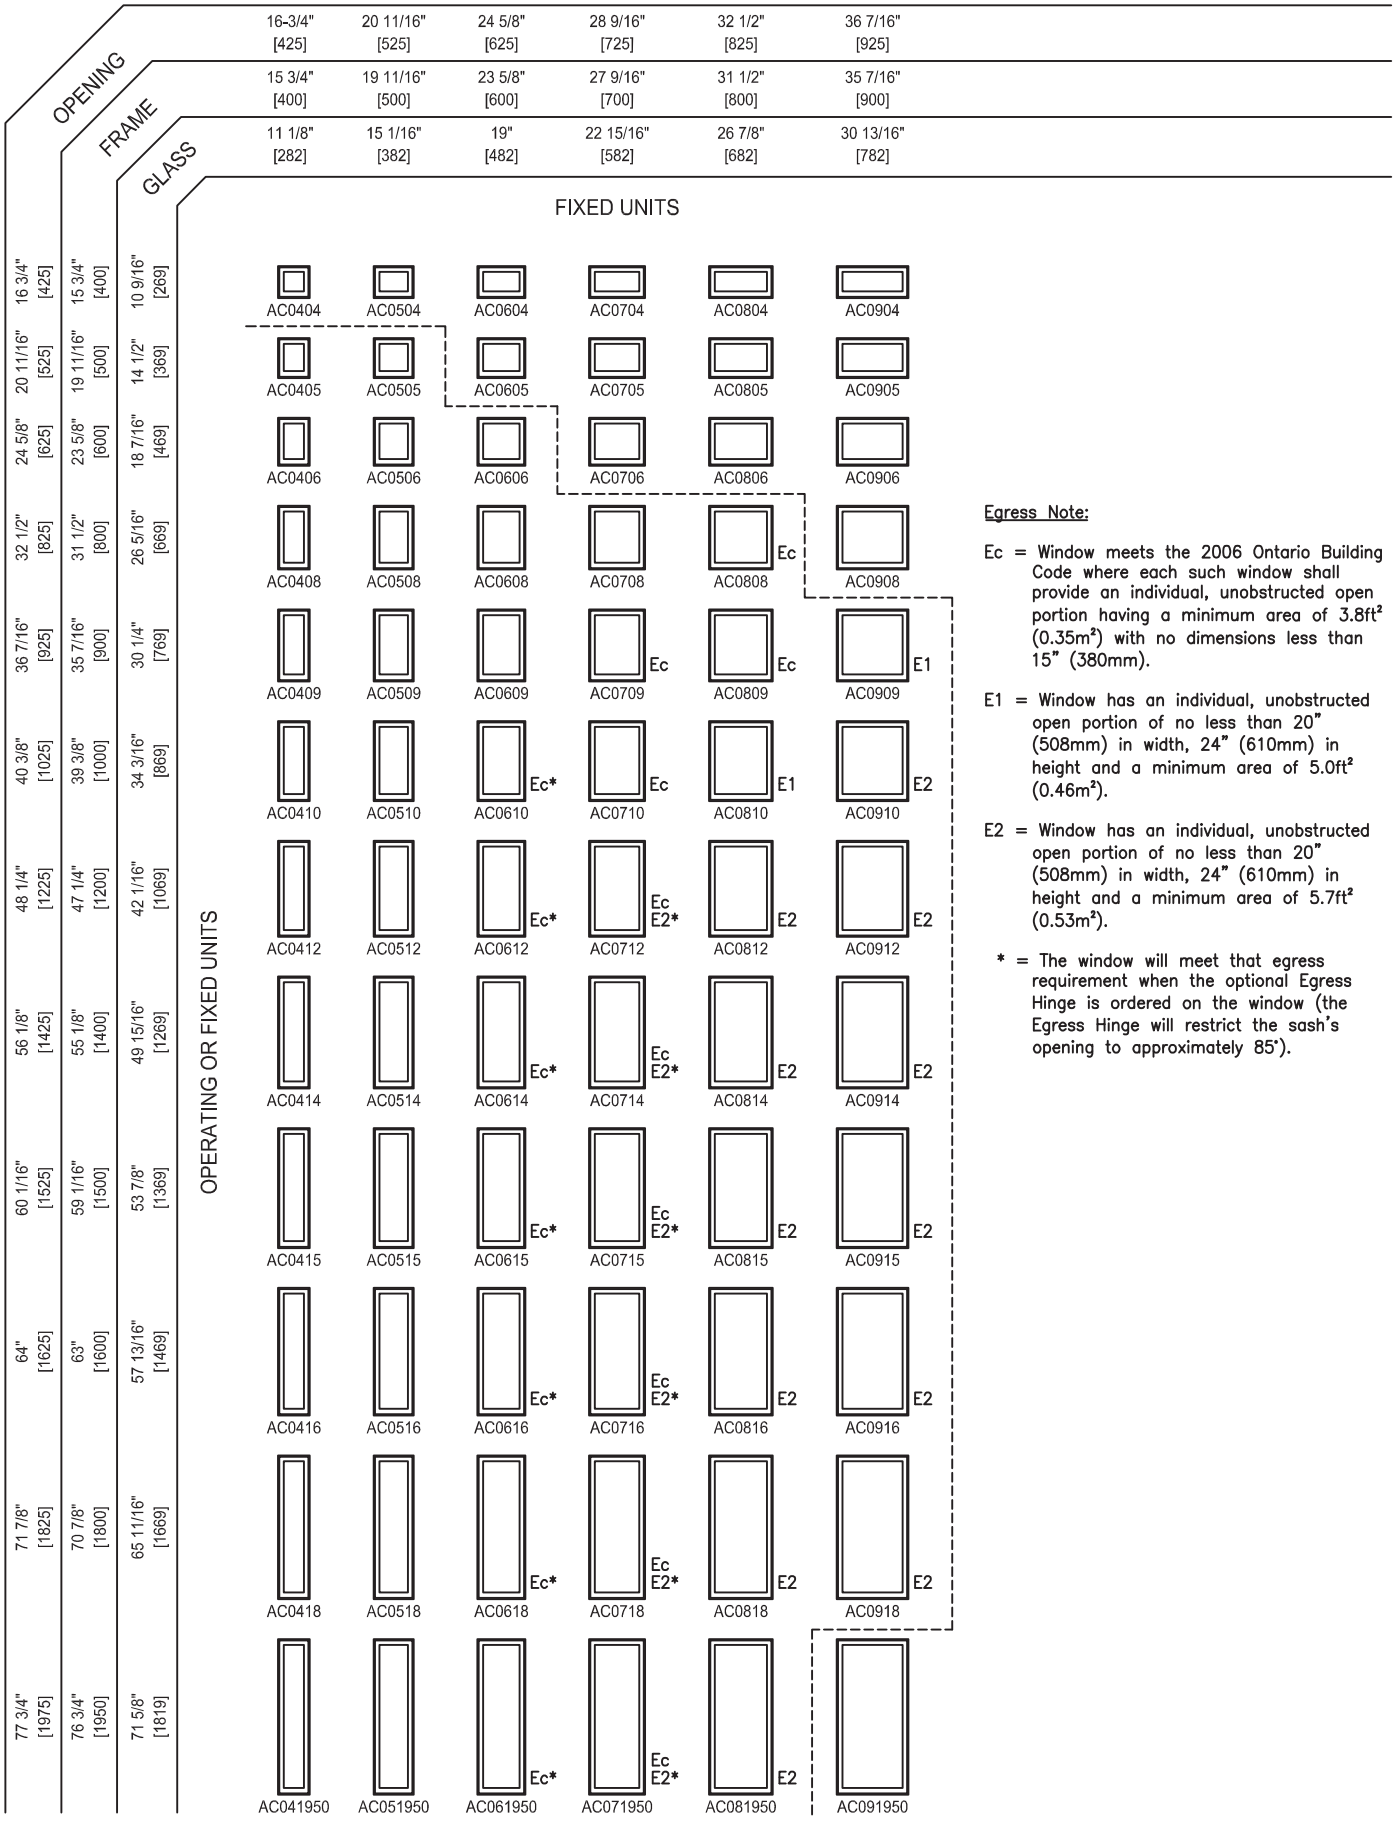

Egress Note:

Ec = Window meets the 2006 Ontario Building Code where each such window shall provide an individual, unobstructed open portion having a minimum area of 3.8ft² (0.35m²) with no dimensions less than 15" (380mm).

E1 = Window has an individual, unobstructed open portion of no less than 20" (508mm) in width, 24" (610mm) in height and a minimum area of 5.0ft² (0.46m²).

E2 = Window has an individual, unobstructed open portion of no less than 20" (508mm) in width, 24" (610mm) in height and a minimum area of 5.7ft² (0.53m²).

* = The window will meet that egress requirement when the optional Egress Hinge is ordered on the window (the Egress Hinge will restrict the sash's opening to approximately 85°).

SCALE: 1/8" = 1'-0"